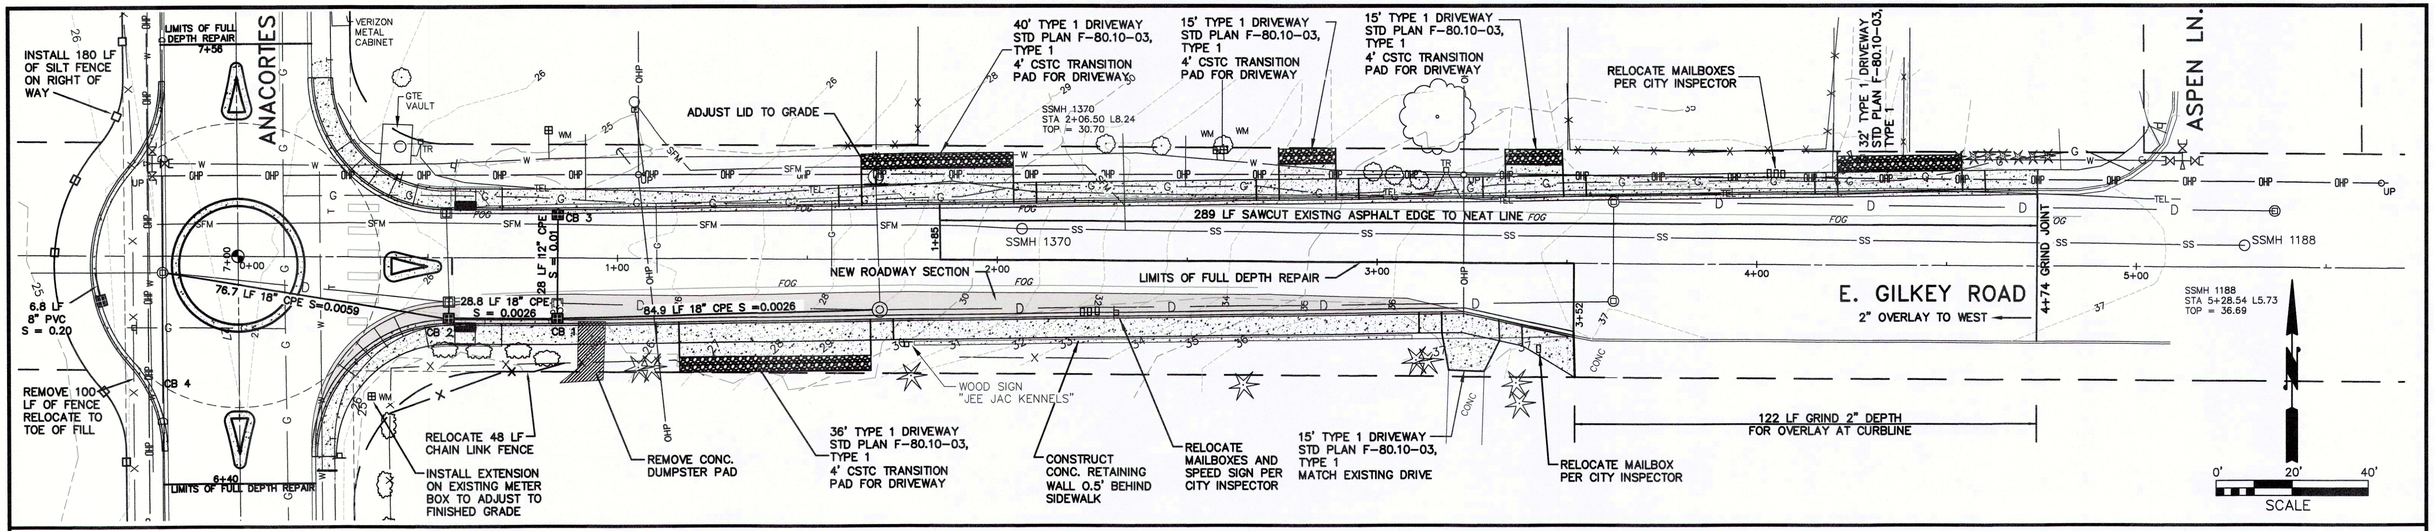

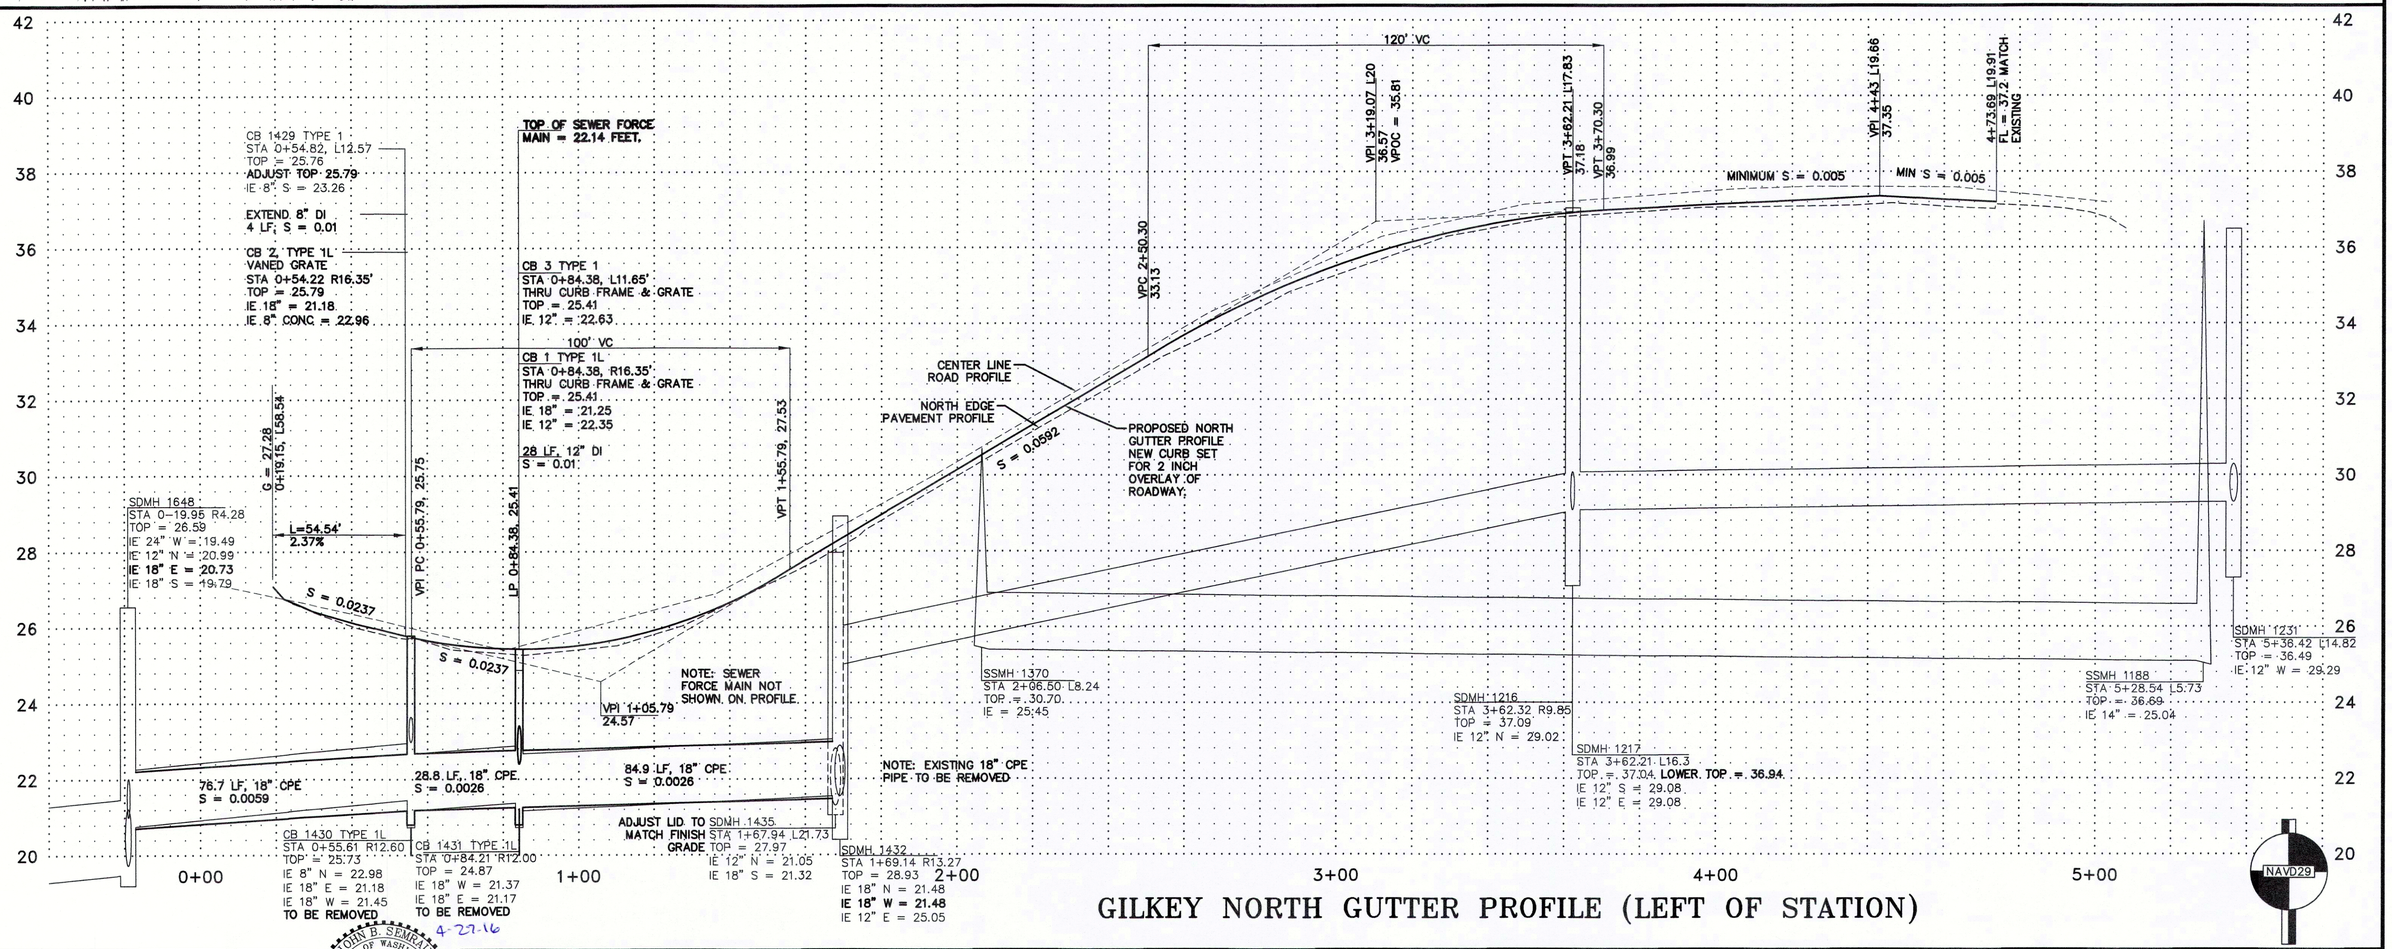

GILKEY NORTH GUTTER PROFILE (LEFT OF STATION)

COPYRIGHT 2015
SEMRAU ENGINEERING & SURVEYING, PLLC
CIVIL ENGINEERING • LAND SURVEYING • PLANNING
2118 RIVERSIDE DRIVE – SUITE 208
MOUNT VERNON, WA 98273
360-424-9566

JOHN B. SEMRAU — STATE OF WASHINGTON — 28626 — REGISTERED PROFESSIONAL ENGINEER

4-27-16

NO.	DATE	REVISION	BY	REV.

GILKEY ROAD
PLAN AND PROFILE

SCALES:
HORIZONTAL : 1" = 20'
VERTICAL : 1" = 2'
NOTE: IF THIS SHEET IS LESS THAN 22"x 34" THEN SHEET HAS BEEN REDUCED

CITY OF BURLINGTON
E. GILKEY ROAD IMPROVEMENTS
SECTION 5, T. 34 N., R. 4 E., W.M.
BURLINGTON, WASHINGTON

FIELD BK/PG.:	.
DATE:	4/21/16
DRAWING:	5108SP2.DWG
JOB NO.:	5108
SHEET:	C4 OF 7