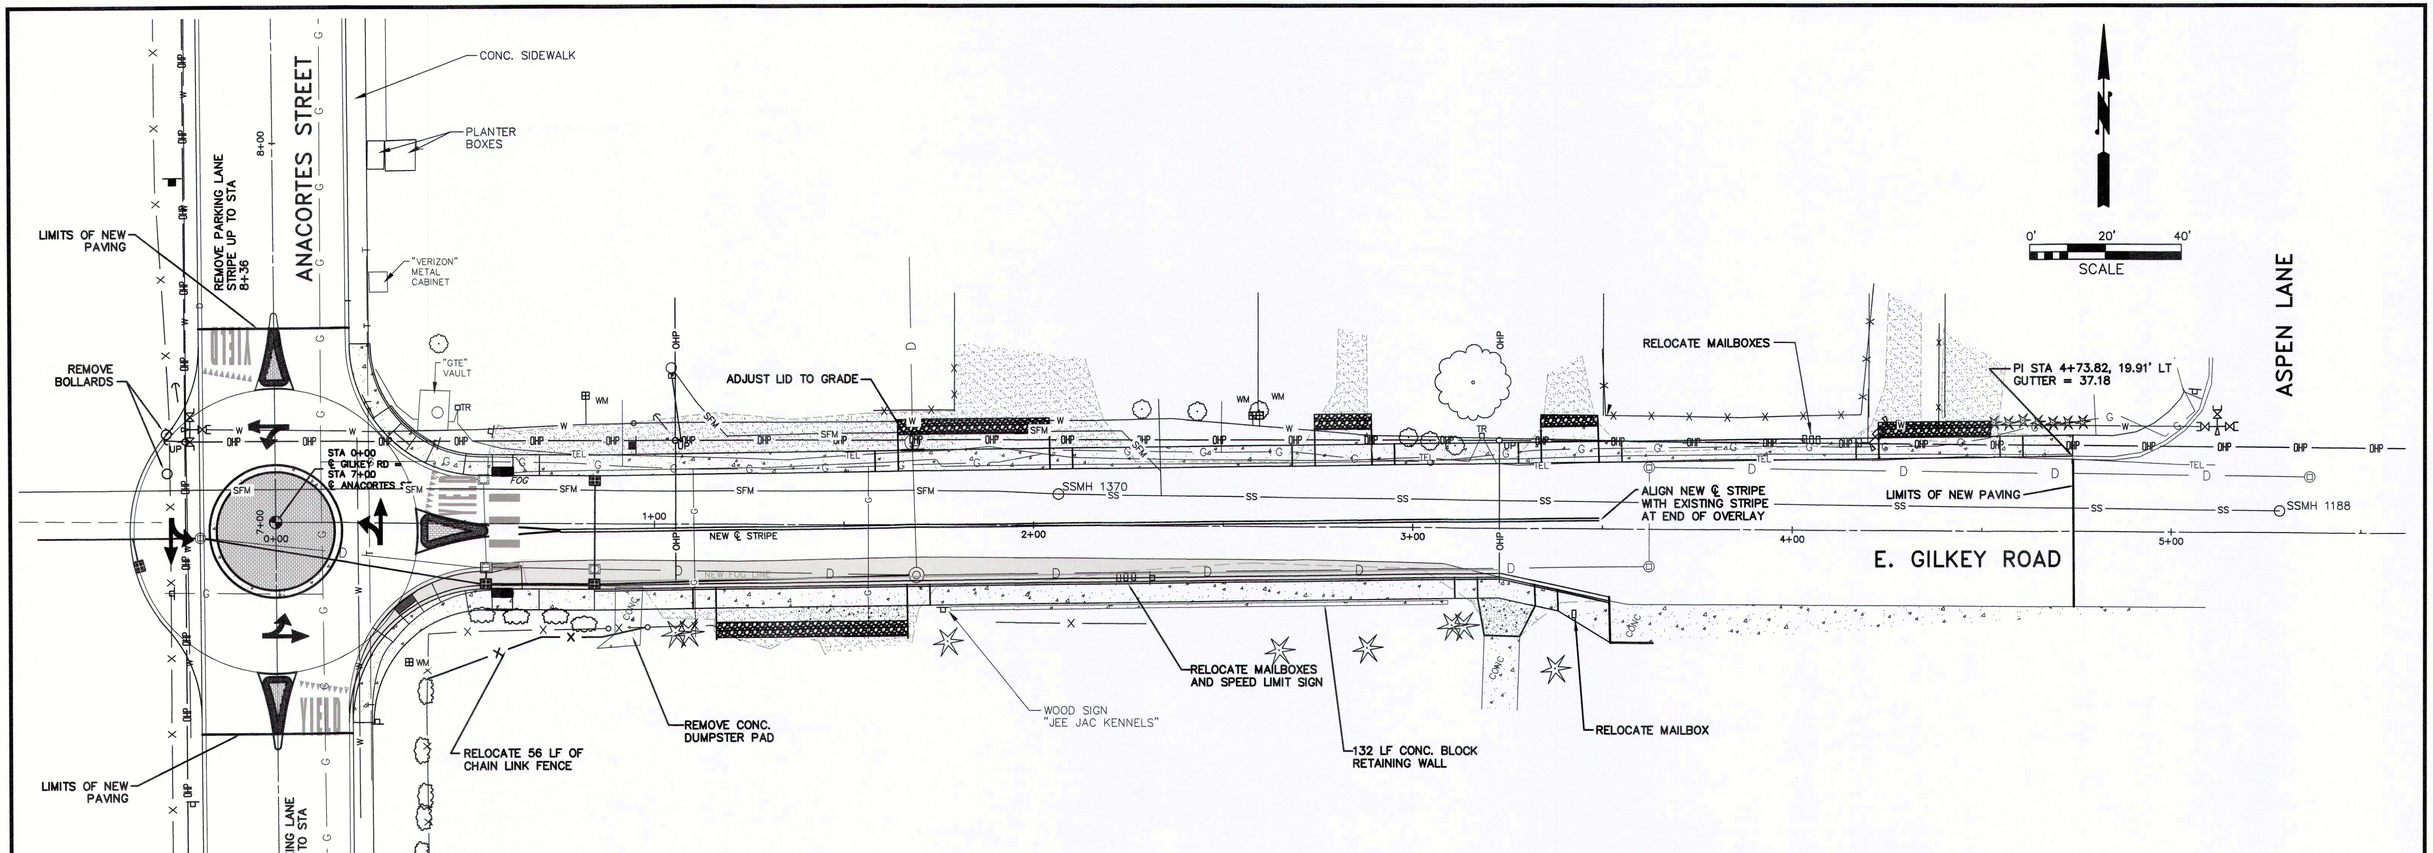

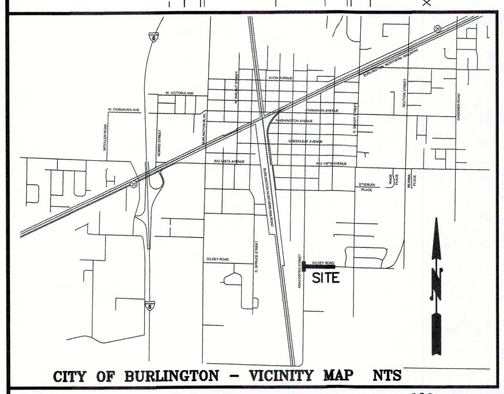

CONTACTS

CITY OF BURLINGTON
833 S. SPRUCE ST
BURLINGTON, WA 98233
CONTACT: BRIAN DEMPSEY
TEL: (360) 755–9715

CASCADE NATURAL GAS
1520 SOUTH 2ND STREET
MOUNT VERNON, WA 98273
CONTACT: AL GRZESKOWIAK
TEL: (360) 336–3853

PUGET SOUND ENERGY
CUSTOMER CONSTRUCTION SERVICES
TEL: (888) 321–7779

SKAGIT COUNTY PUBLIC UTILITY DISTRICT NO. 1
1415 FREEWAY DRIVE
MOUNT VERNON, WA 98273
CONTACT: MIKE DEMERS
TEL: (360) 424–7104

COMCAST
400 SEQUOIA DRIVE
BELLINGHAM, WA 98226
CONTACT: CASEY JONES
TEL: (360) 527–8243

FRONTIER COMMUNICATIONS
595 PEASE ROAD
BURLINGTON, WA 98233
CONTACT: BRIAN SMITH
TEL: (360) 707–0641

PROJECT MANAGER

BRIAN DEMPSEY, ASSISTANT CITY ENGINEER
CITY OF BURLINGTON
TEL: (360) 755–9715

INSPECTION

SCOTT KIDDER
CITY OF BURLINGTON
833 S. SPRUCE ST
BURLINGTON, WA 98233
TEL: (360) 755–9715

PROJECT ENGINEER AND SURVEYOR

JOHN B. SEMRAU, PE & PLS
SEMRAU ENGINEERING AND SURVEYING
2118 RIVERSIDE DRIVE, SUITE 208
MOUNT VERNON, WA 98273
TEL: (360) 424–9566

INDEX

SHEET	DRAWING NAME
C1	COVER SHEET
C2	TOPOGRAPHIC SURVEY
C3	ROUNDABOUT DETAIL
C4	GILKEY ROAD PLAN & PROFILE
C5	PROFILES & DETAILS
C6	CONSTRUCTION NOTES
C7	DETAILS

COPYRIGHT 2015
SEMRAU ENGINEERING & SURVEYING, PLLC
CIVIL ENGINEERING • LAND SURVEYING • PLANNING
2118 RIVERSIDE DRIVE – SUITE 208
MOUNT VERNON, WA 98273
360–424–9566

JOHN B. SEMRAU STATE OF WASHINGTON 28626 REGISTERED PROFESSIONAL ENGINEER 4-22-16

NO.	DATE	REVISION	BY	REV.

GILKEY ROAD ROUNDABOUT COVER SHEET

SCALES:
HORIZONTAL : 1" = 20'
VERTICAL : N/A
NOTE: IF THIS SHEET IS LESS THAN 22"x 34" THEN SHEET HAS BEEN REDUCED

CITY OF BURLINGTON
E. GILKEY ROAD IMPROVEMENTS
SECTION 5, T. 34 N., R. 4 E., W.M.
BURLINGTON, WASHINGTON

FIELD BK/PG.:	265/62–65
DATE:	4/21/16
DRAWING:	5108CS.DWG
JOB NO.:	5108
SHEET:	C1 OF 7