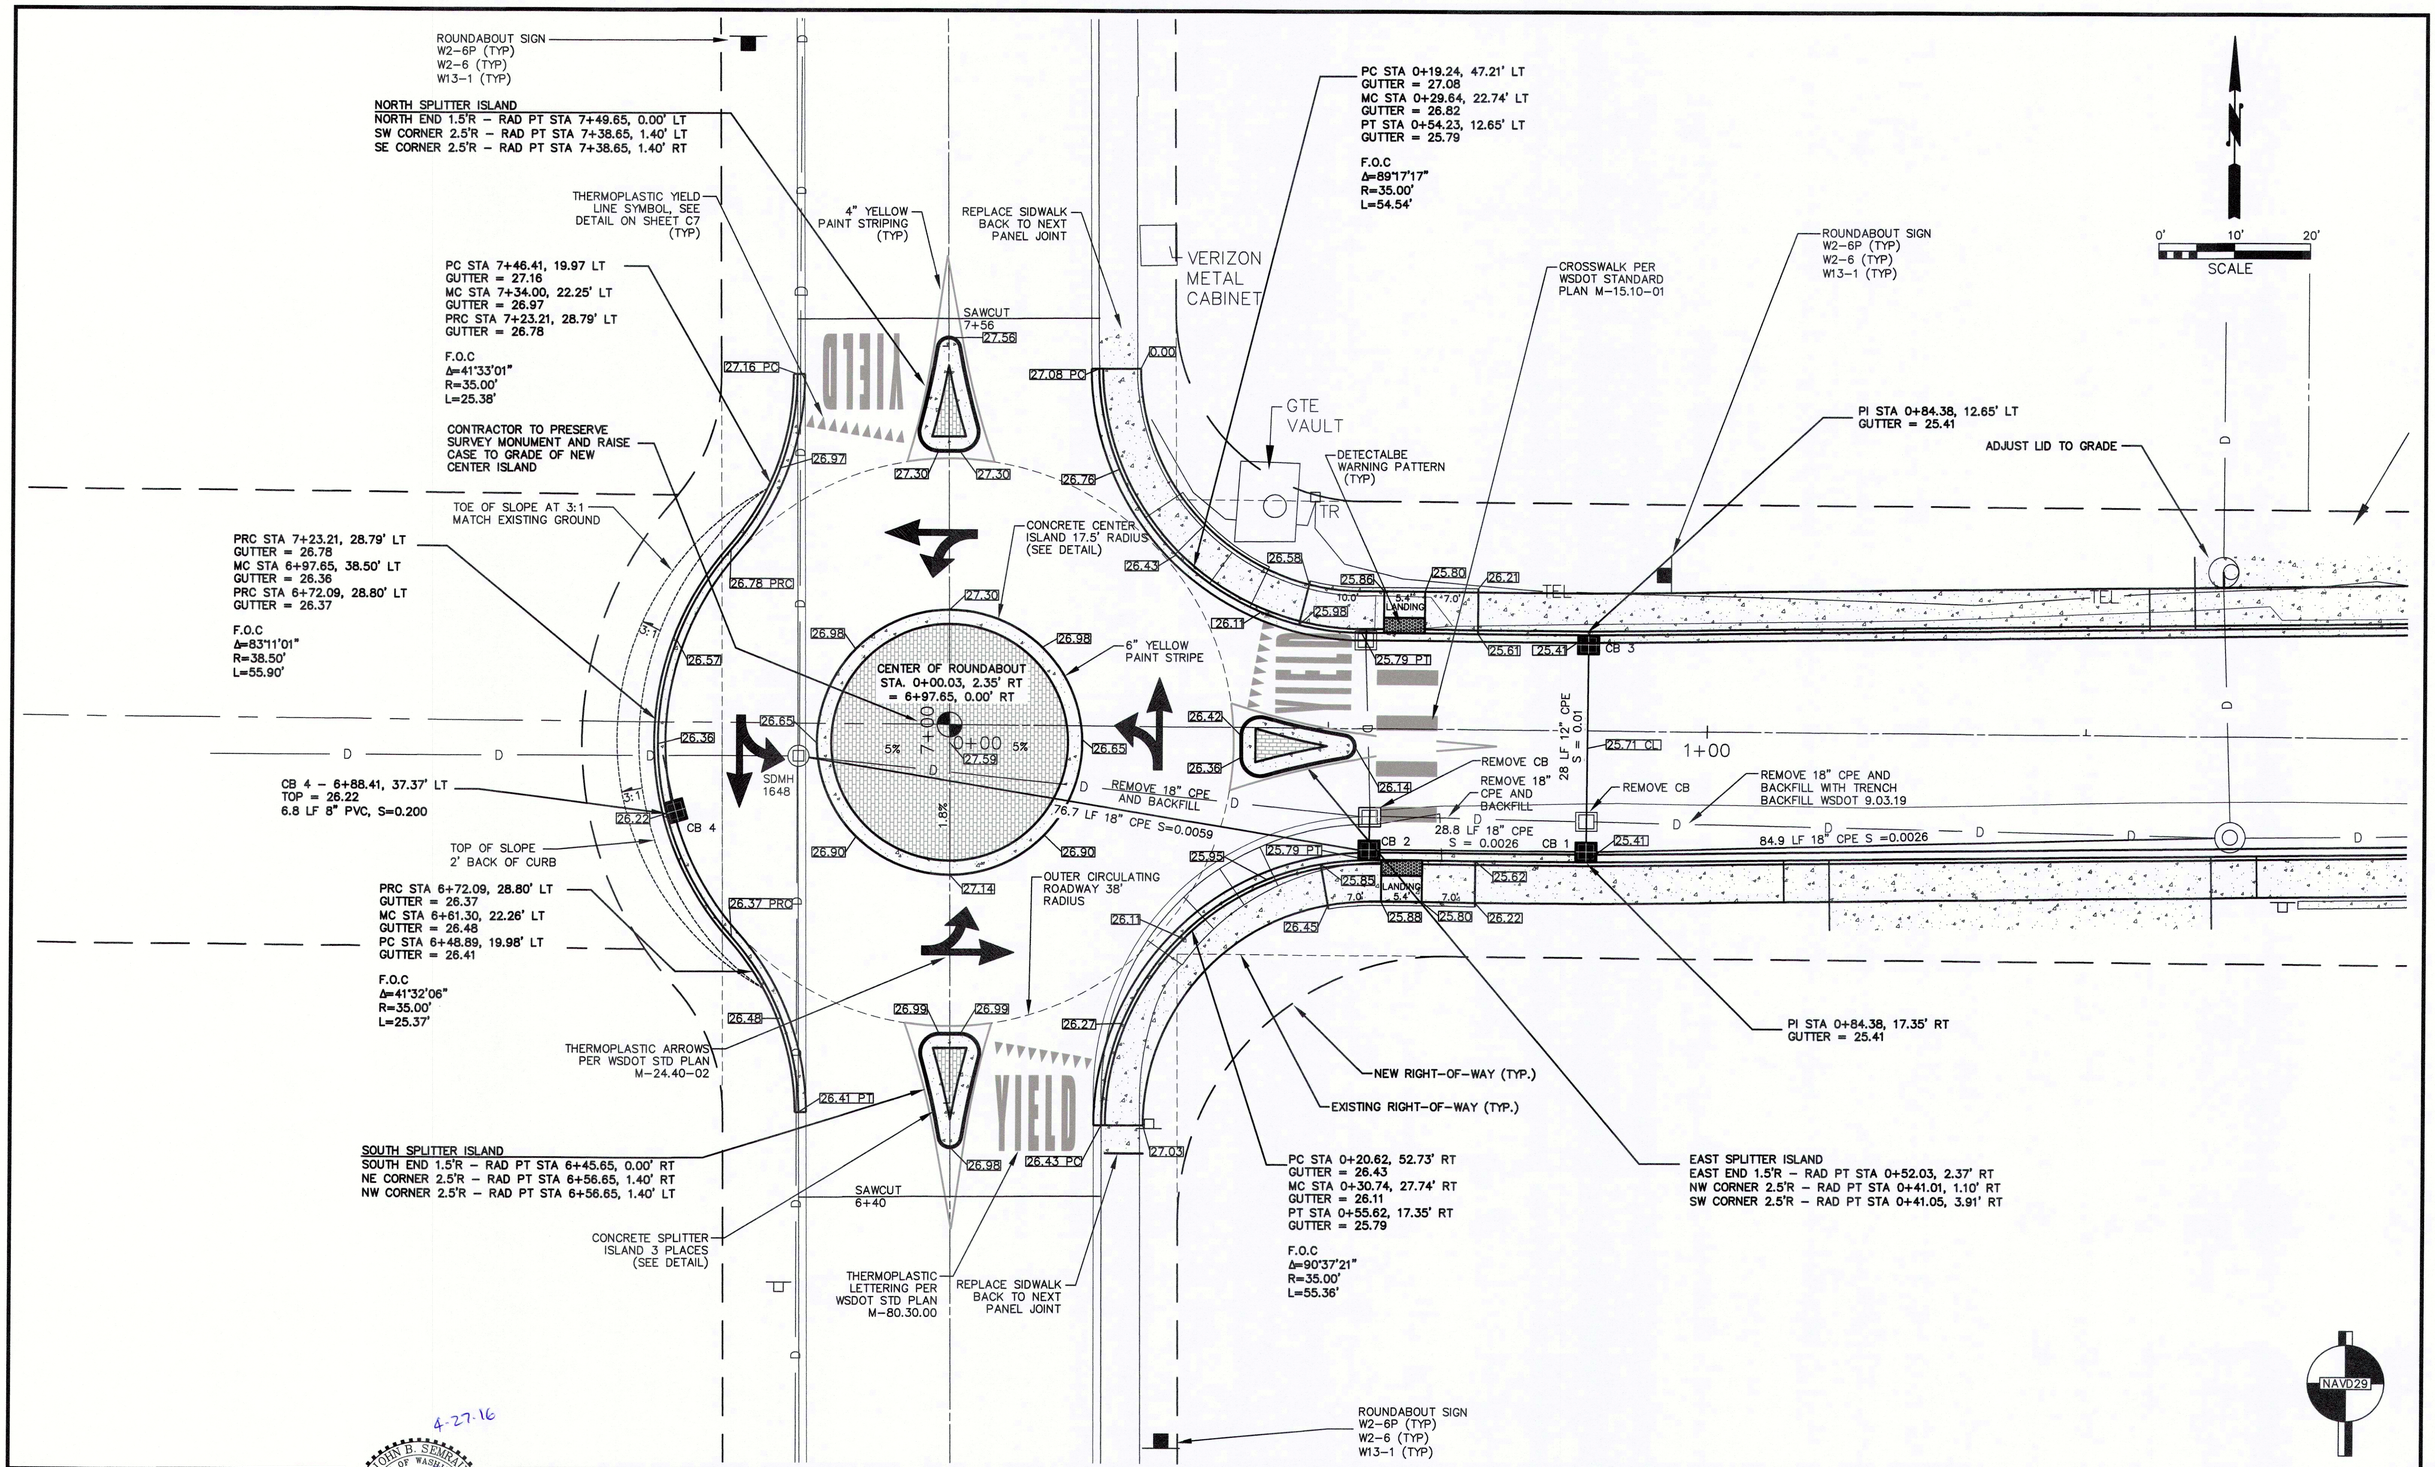

COPYRIGHT 2015
SEMRAU ENGINEERING & SURVEYING, PLLC
CIVIL ENGINEERING • LAND SURVEYING • PLANNING
2118 RIVERSIDE DRIVE – SUITE 208
MOUNT VERNON, WA 98273
360-424-9566

JOHN B. SEMRAU STATE OF WASHINGTON 28626 REGISTERED PROFESSIONAL ENGINEER
4-27-16

NO.	DATE	REVISION	BY	REV.

ANACORTES AND GILKEY ROAD ROUNDABOUT DETAIL

SCALES:
HORIZONTAL : 1" = 10'
VERTICAL : N/A
NOTE: IF THIS SHEET IS LESS THAN 22"x 34" THEN SHEET HAS BEEN REDUCED

CITY OF BURLINGTON
E. GILKEY RD. IMPROVEMENTS
SECTION 5, T. 34 N., R. 4 E., W.M.
BURLINGTON, WASHINGTON

FIELD BK/PG.:	265/62-65
DATE:	4/27/16
DRAWING:	5108SP2.DWG
JOB NO.:	5108
SHEET:	C3 OF 7