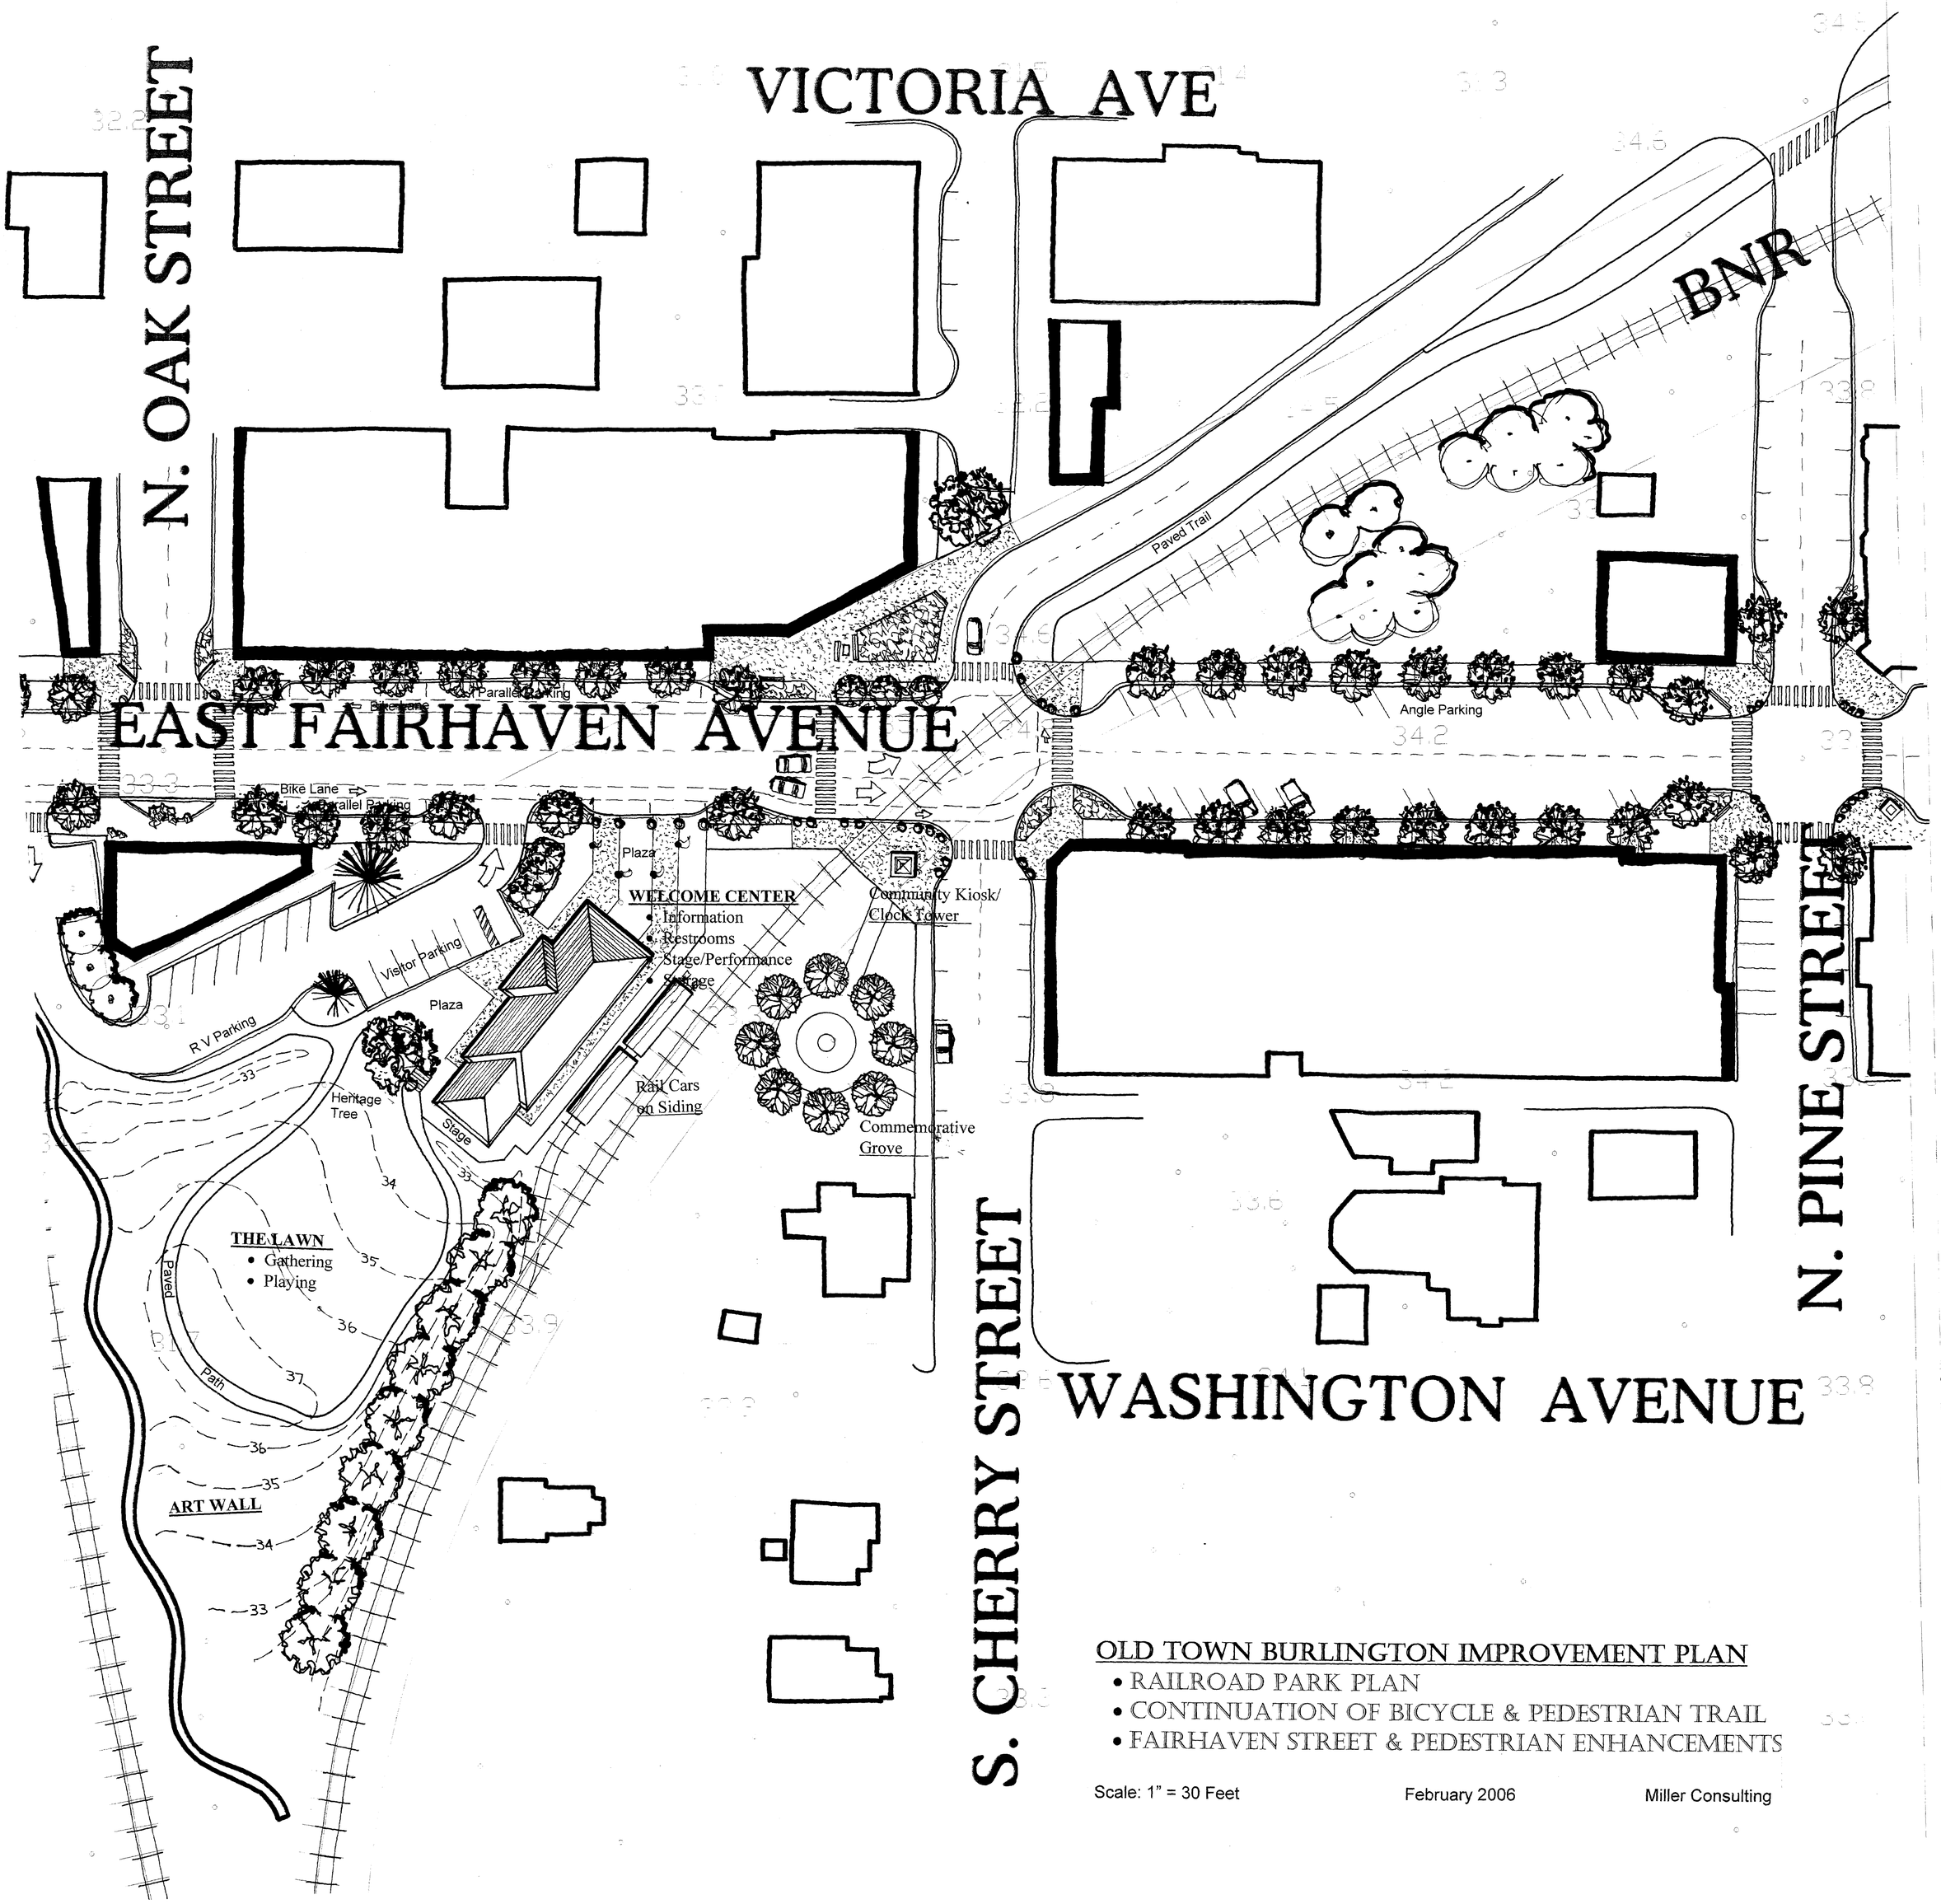

OLD TOWN BURLINGTON IMPROVEMENT PLAN

- RAILROAD PARK PLAN
- CONTINUATION OF BICYCLE & PEDESTRIAN TRAIL
- FAIRHAVEN STREET & PEDESTRIAN ENHANCEMENTS

Scale: 1" = 30 Feet February 2006 Miller Consulting